

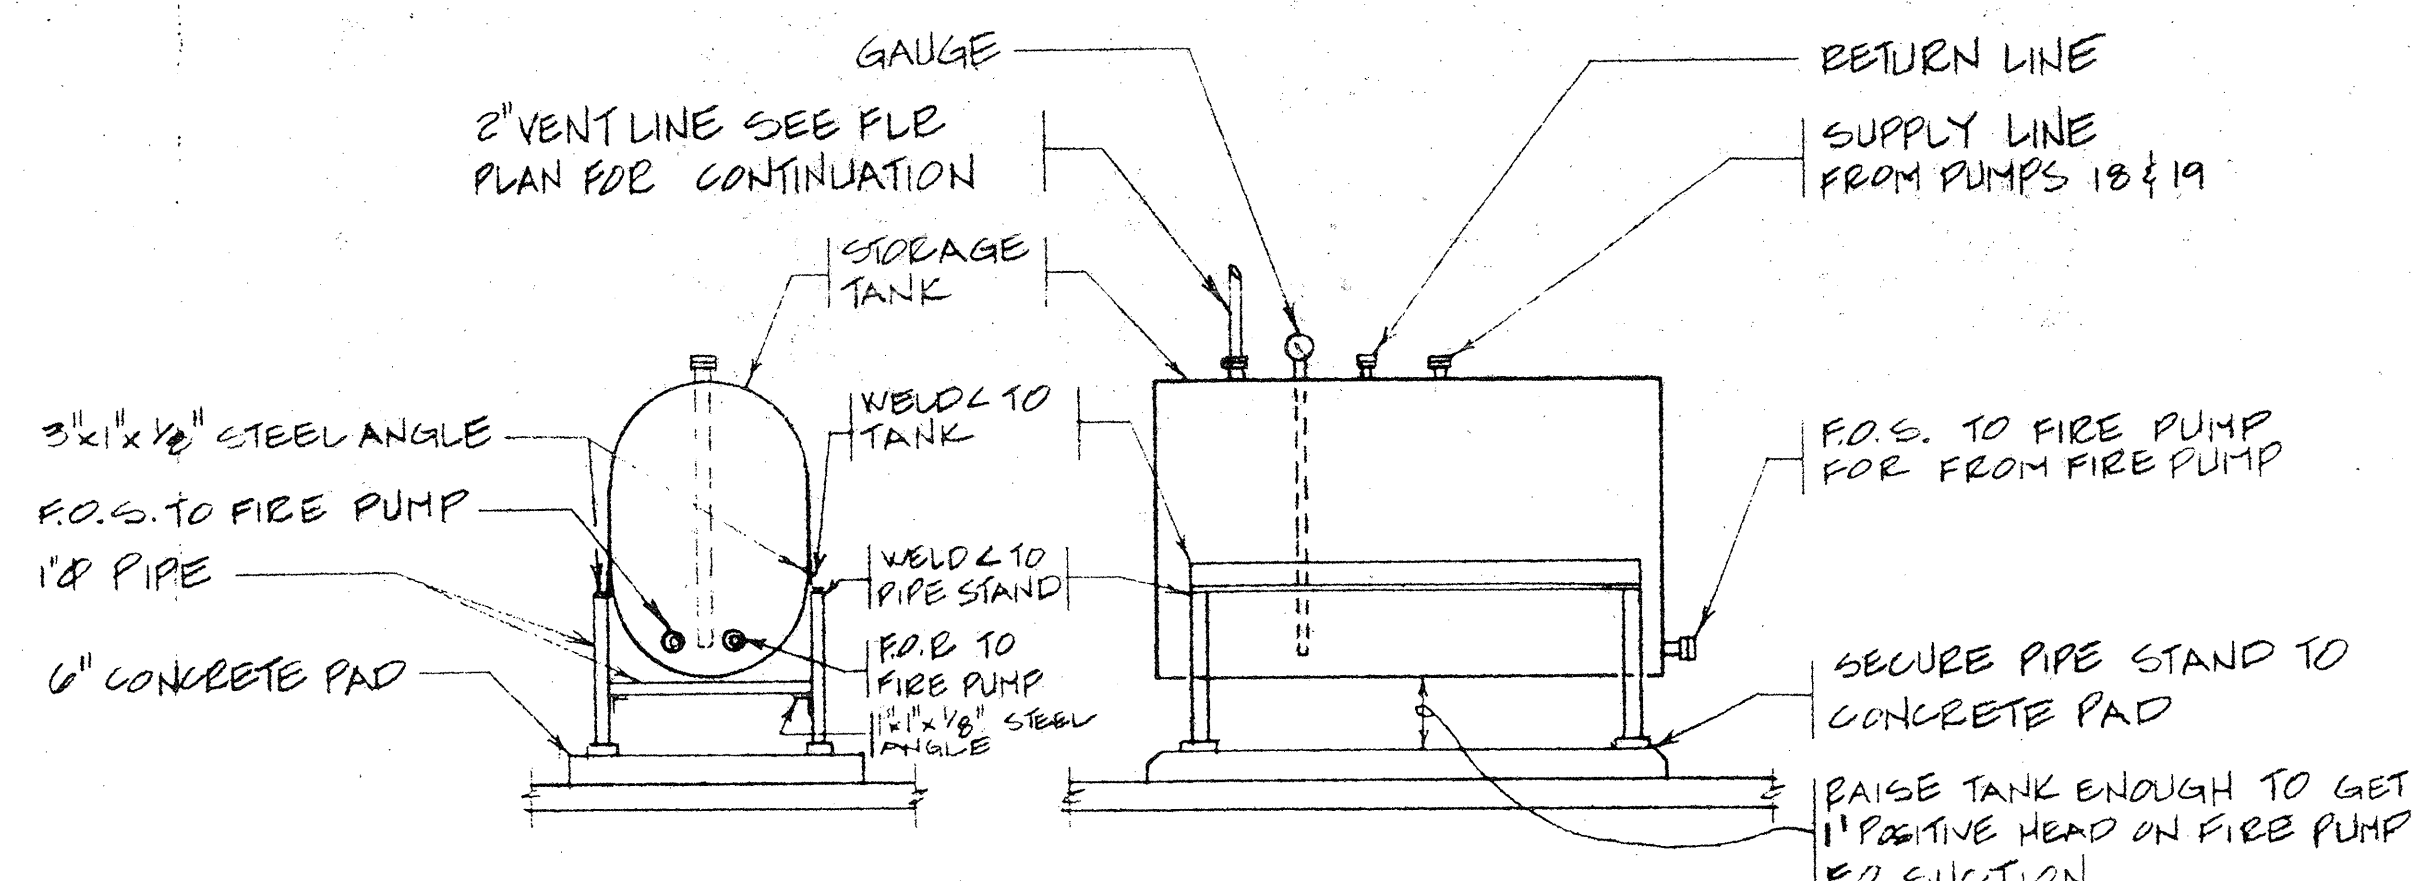


- NOTE:
 1. FUTURE KITCHEN EXHAUST DUCT, 16 GAUGE ALL WELDED BLACK STEEL
 2. DUCTWORK & DIFFUSERS FOR FIRST FLOOR ARE SHOWN FOR BUDGET PRICING ONLY. DO NOT PURCHASE OR INSTALL UNTIL TENANT LAYOUTS ARE COMPLETE

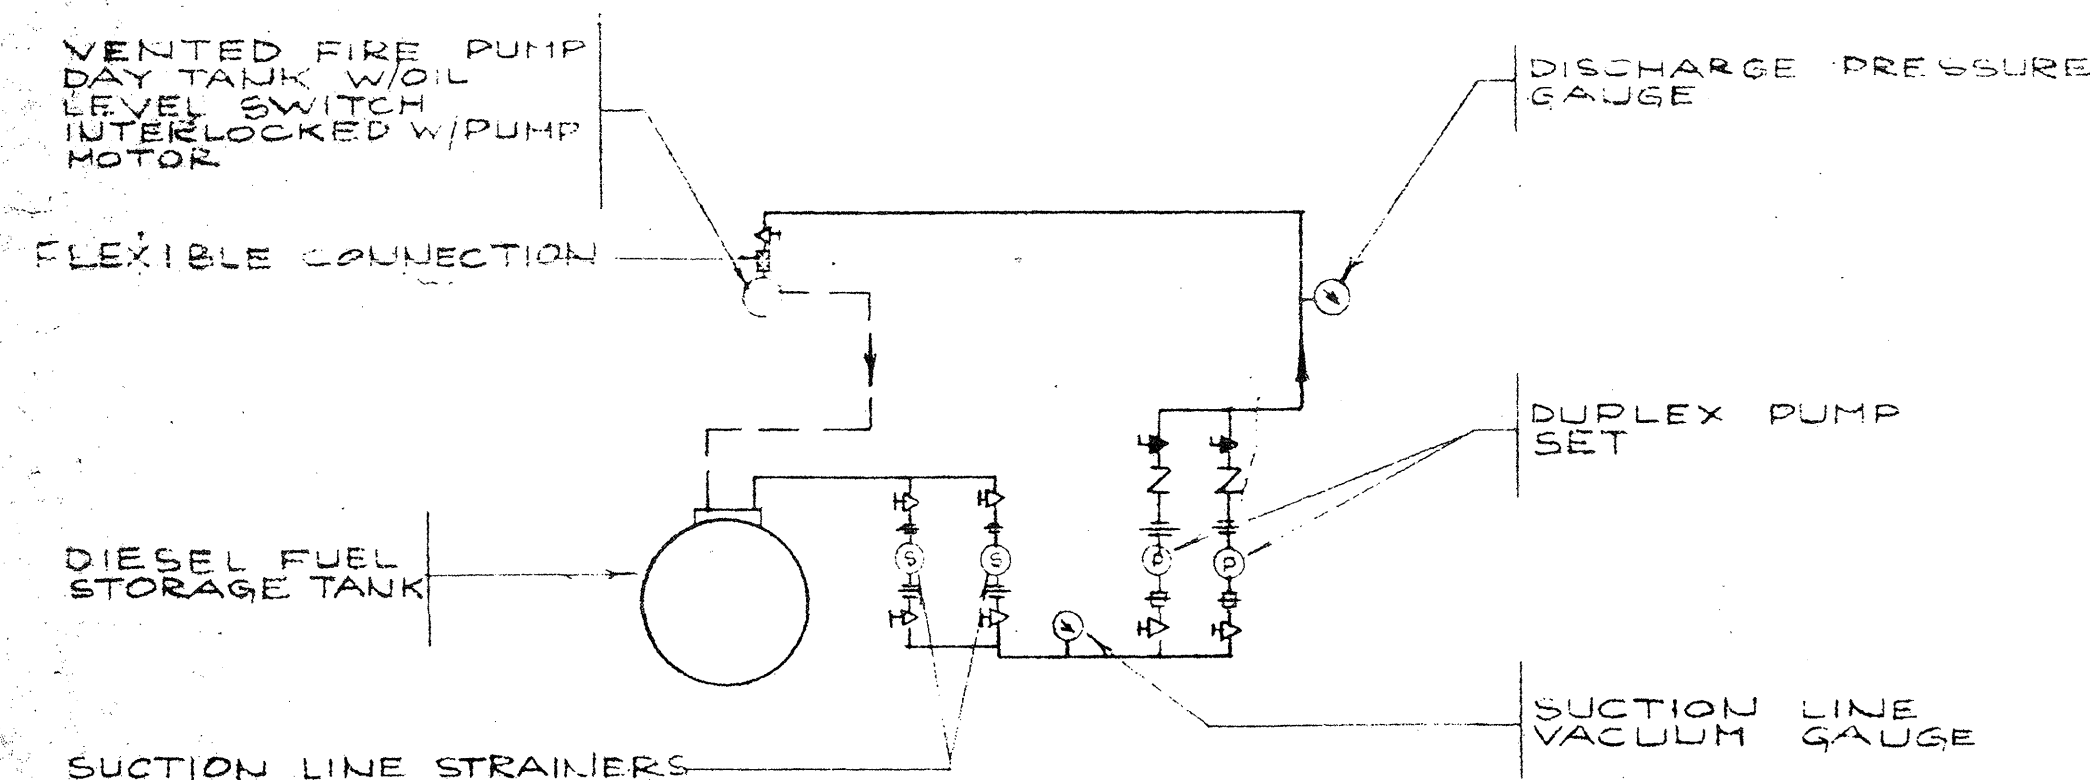


△ FIRE PUMP OIL DAY TANK DETAIL
 NO SCALE

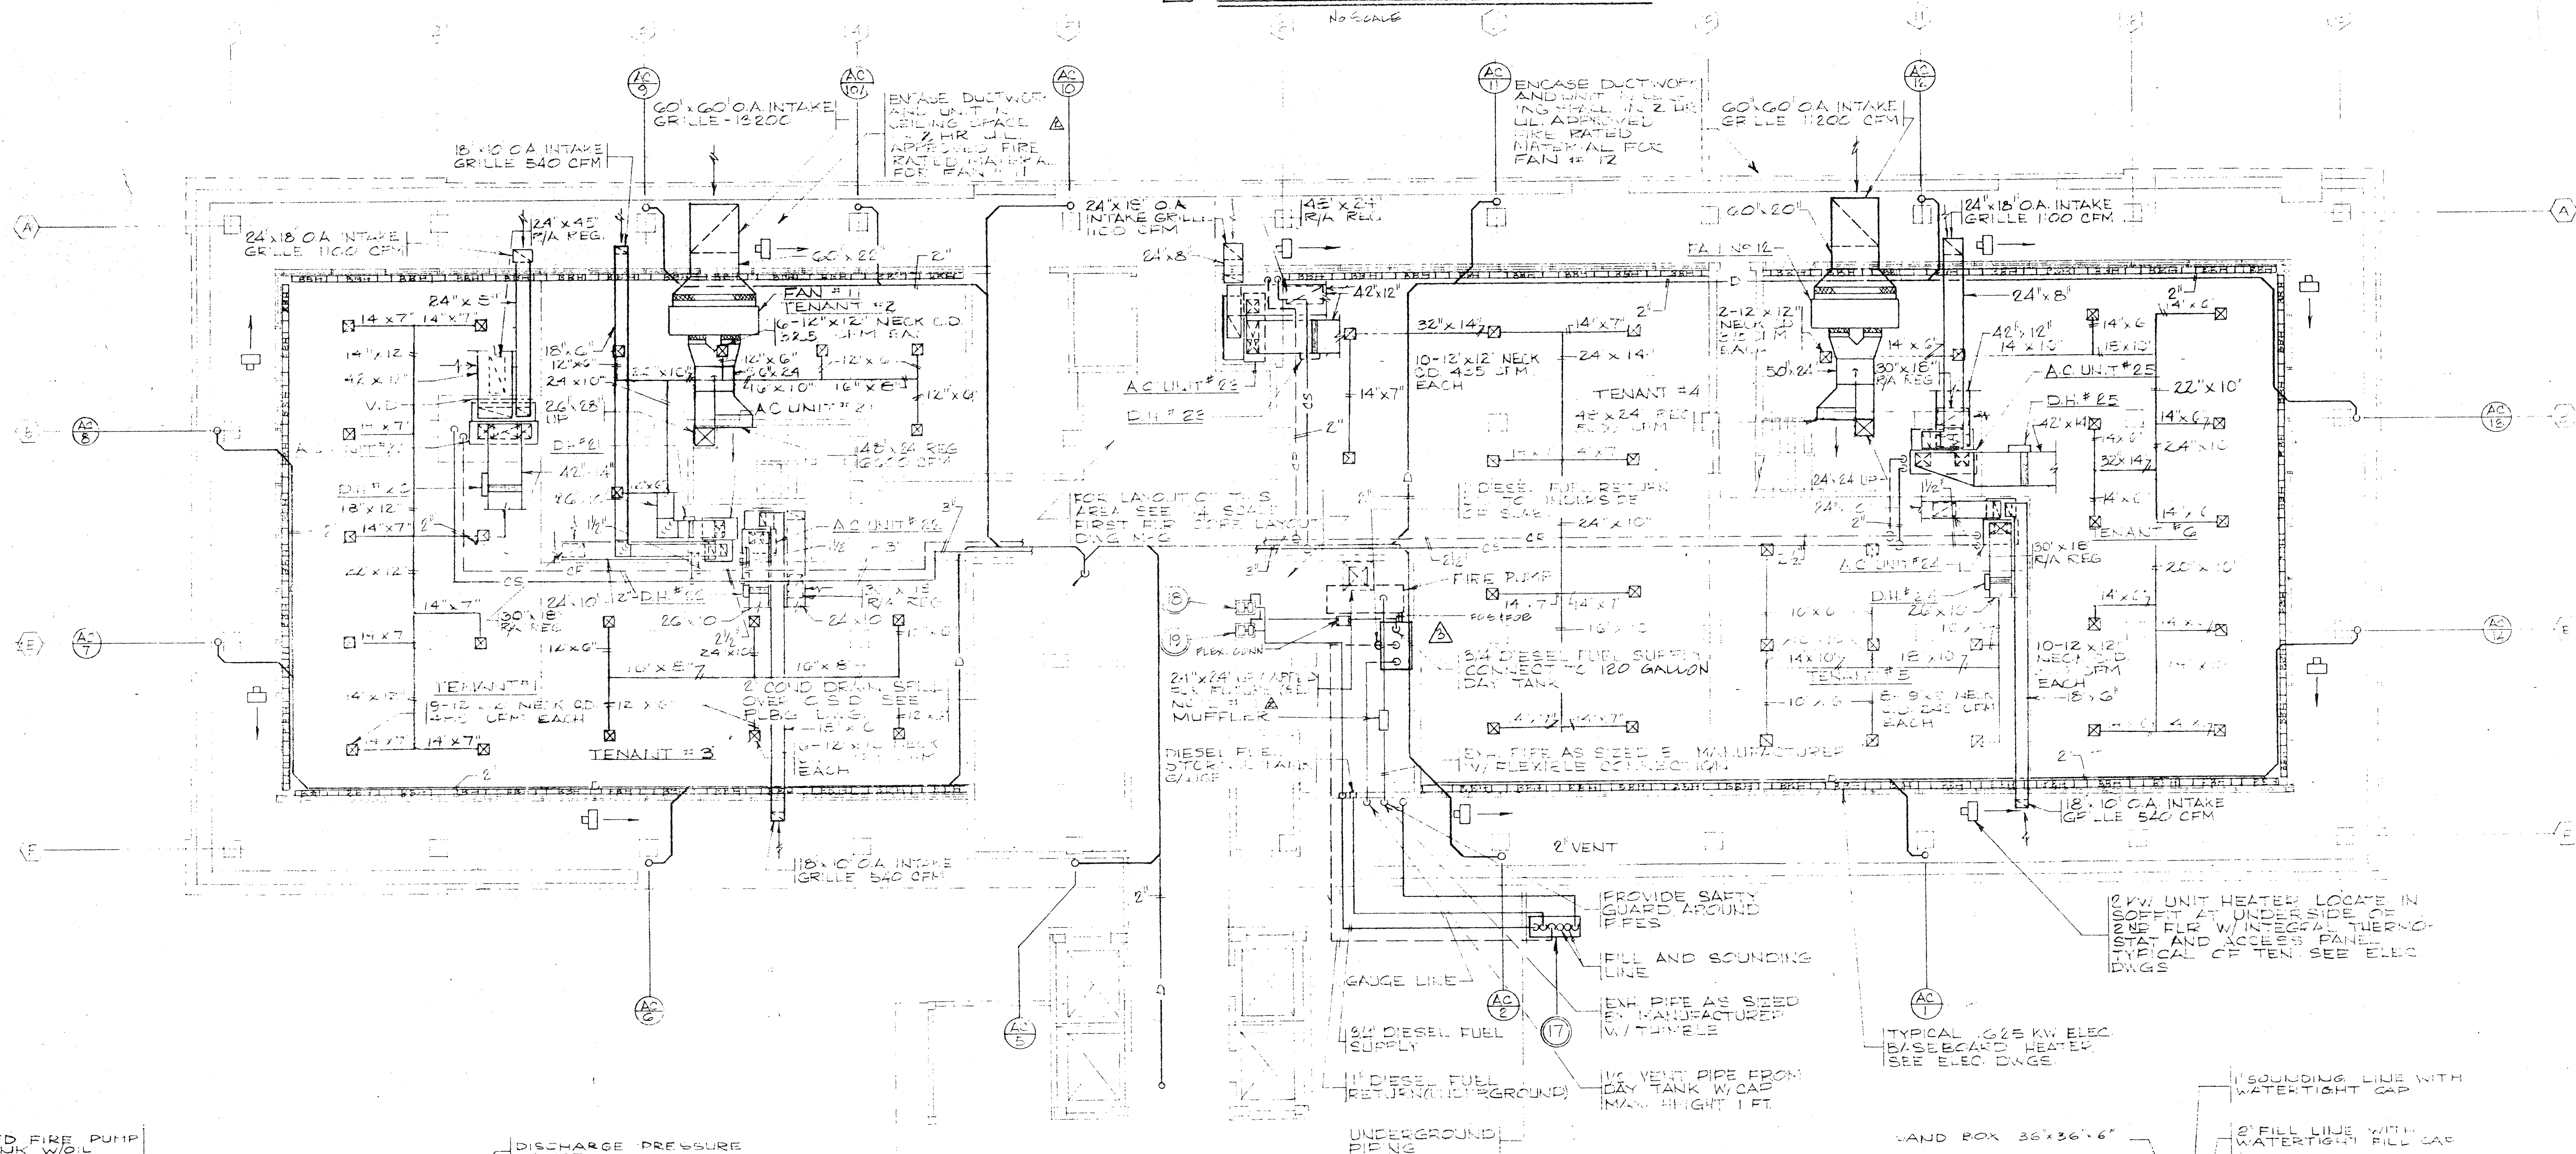

DIESEL FUEL FIRE PUMP
 PIPING HOOK-UP DETAIL
 NO SCALE

FIRST FLOOR PLAN
 SCALE 1/8"=1'-0"

NOTE:
 SOUNDLINE ALL SUPPLY & RETURN DUCTWORK LOCATED IN MECHANICAL EQUIPMENT ROOMS

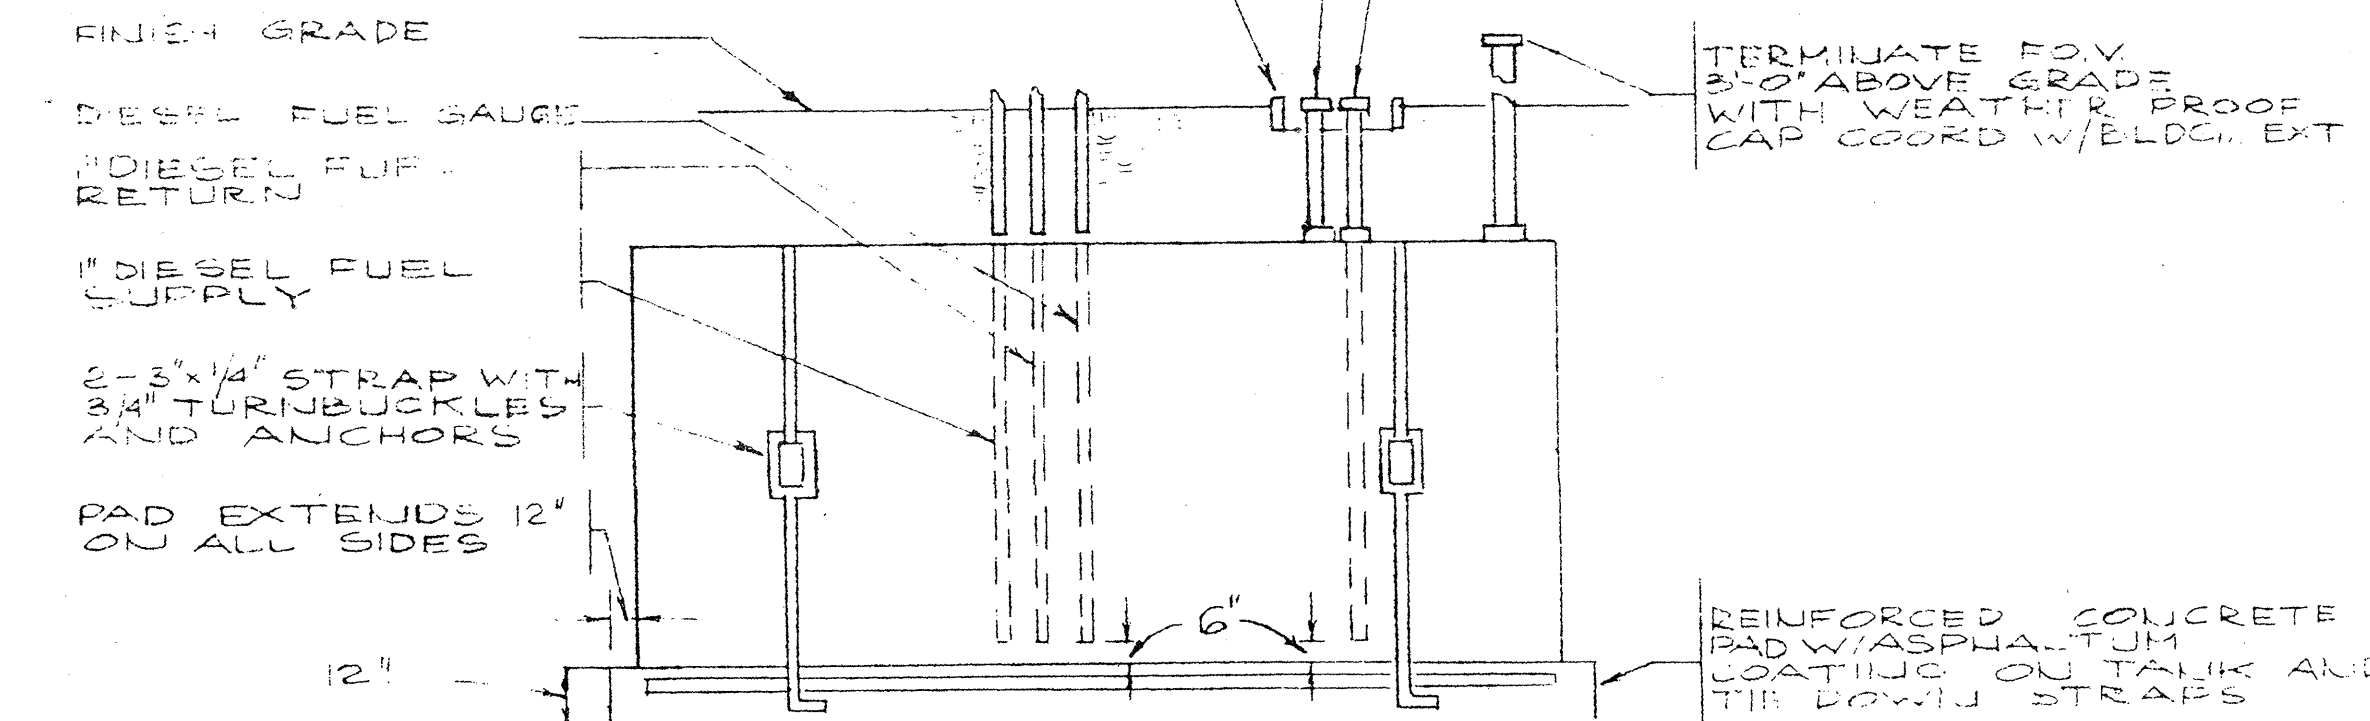

EMERGENCY GENERATOR DIESEL
 FUEL STORAGE DETAIL
 NO SCALE

ATTACHMENT #2
 SITE ADJACENT TO #1

2/17/79 FOR CONSTRUCTION